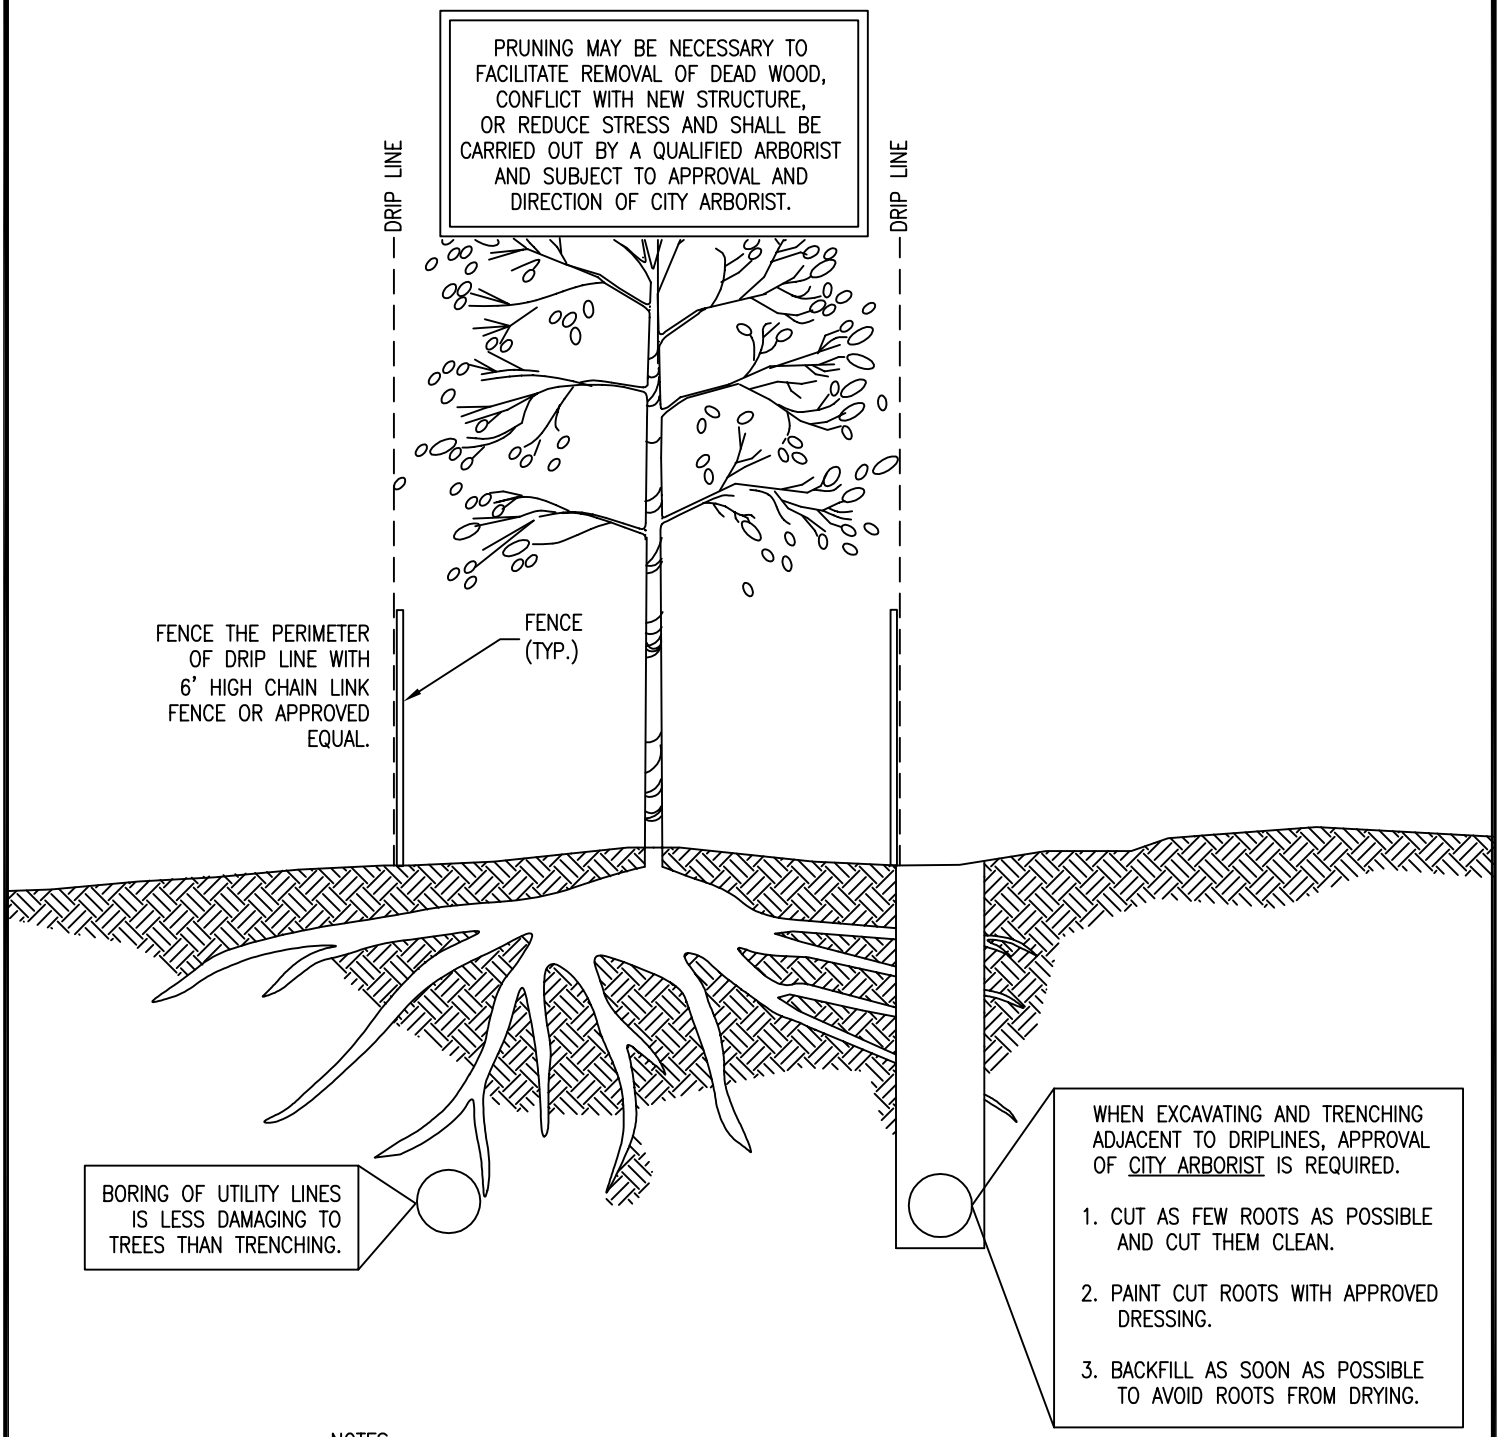

NOTES:

1. PROVIDE ADEQUATE RETAINING WALL – NO CLOSER THAN DRIP LINE. LARGE AMOUNTS OF FILL WILL INHIBIT DELICATE BALANCE BETWEEN ROOTS AND SOIL.
2. AVOID ANY PONDING BY DRAINING LOW POINTS.
3. PRIOR TO GRADING, INSTALL FENCES AND BARRICADES AROUND TREE.
4. FERTILIZE AND WATER TO MINIMIZE SHOCK AS DIRECTED BY QUALIFIED ARBORIST.

DRAWN BY: M. LEE	TREE PROTECTION	LS-6
CHECKED BY: J. MENDOZA		
APPROVED BY: G. GOMEZ		
DATE: DECEMBER 2002	CITY OF SANTA CLARA	PAGE: 51